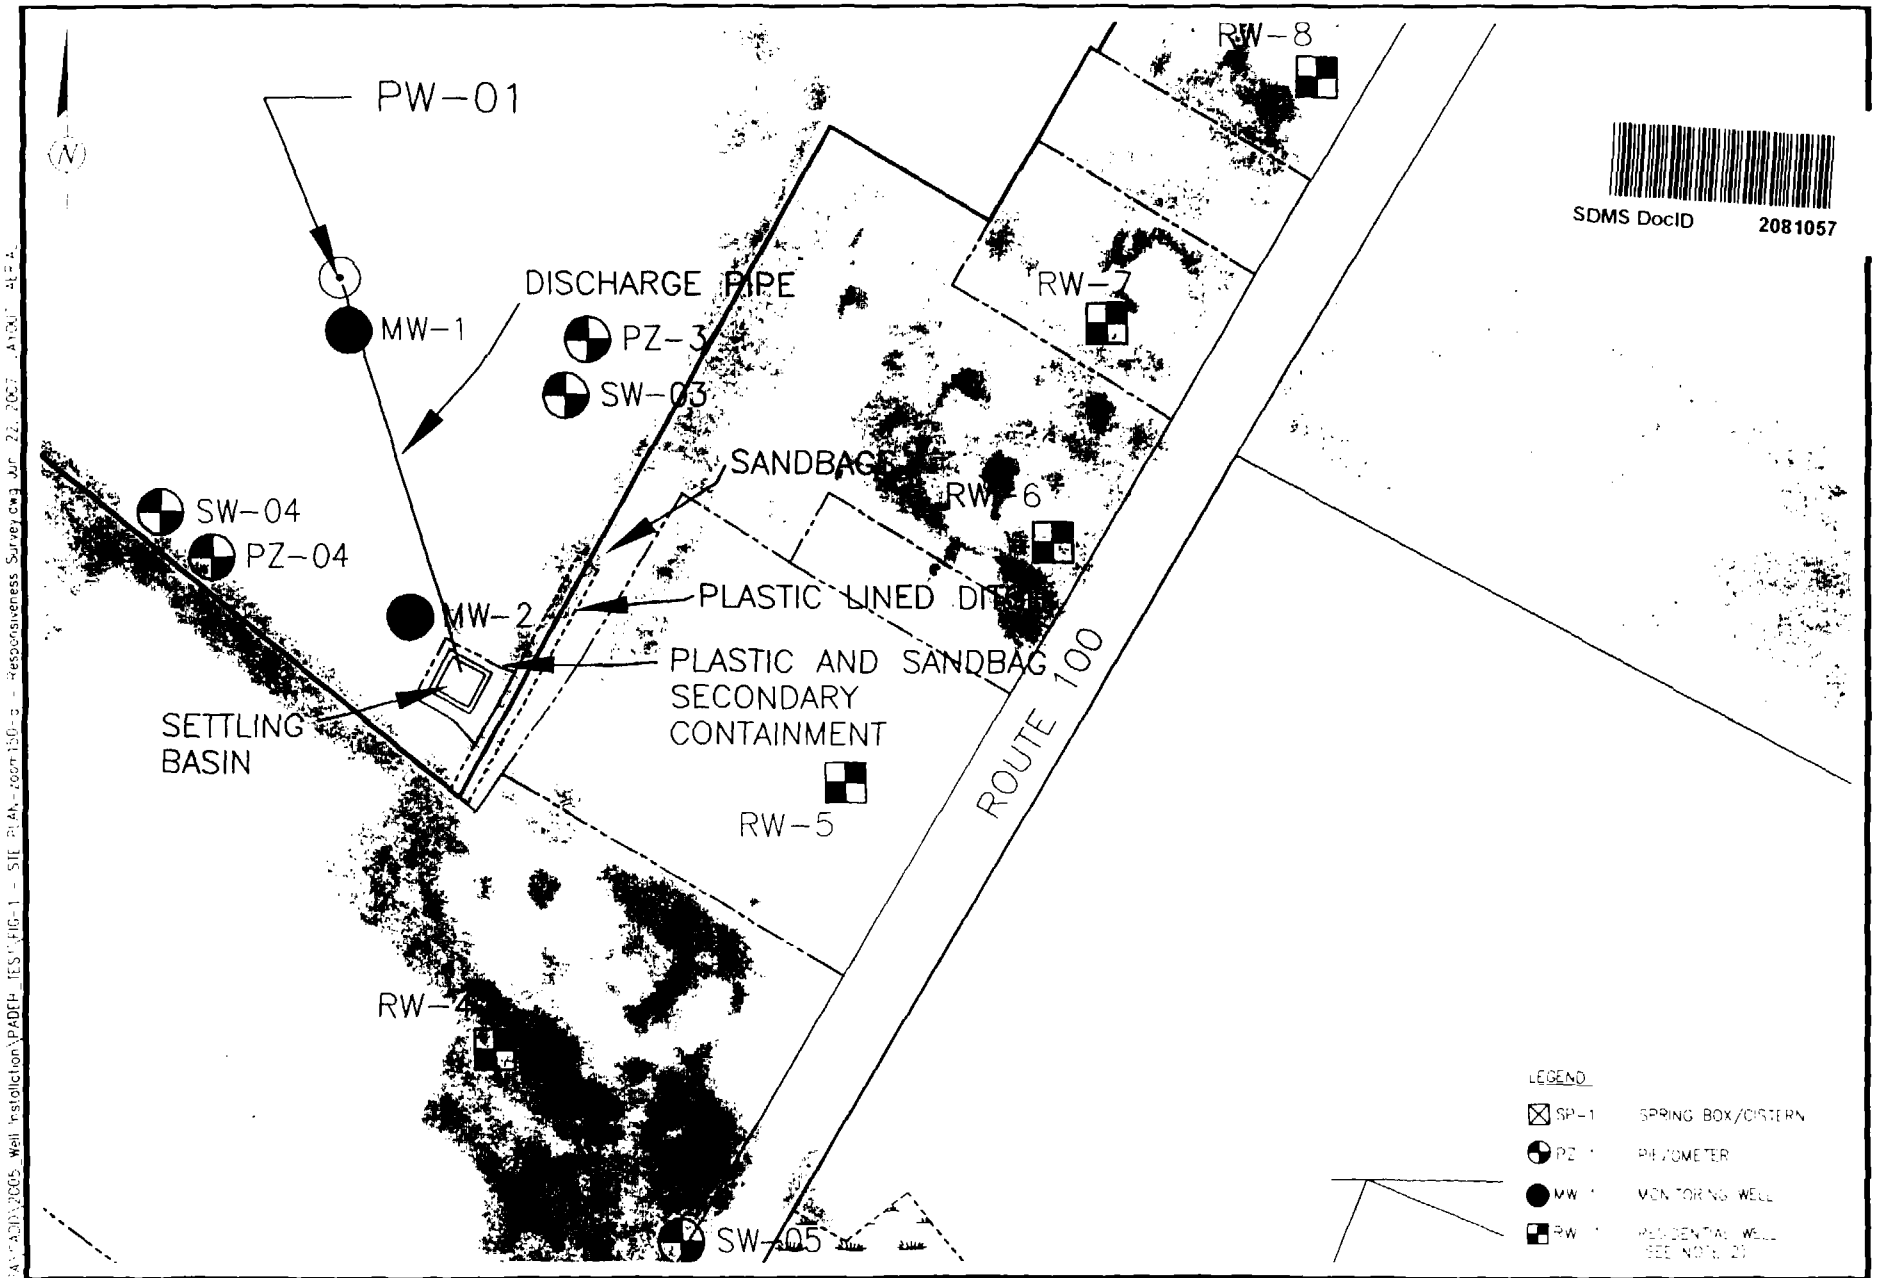

SDMS DocID 2081057

SCALE 1"=150'	ARCADIS	DRAWN M. WASILEWSKI	DATE 6/15/07
		DETAIL OF AQUIFER PUMPING TEST DISCHARGE BALLY, PA AUGUST AND DECEMBER, 2005	
		PROJECT MANAGER M BEDARD	DEPARTMENT MANAGER M BEDARD
		LEAD DESIGN PROF F. LENZO	CHECKED C. SHARPE
		PROJECT NUMBER NP000597.002	DRAWING NUMBER 1