Summer 2006 sampling event

SDMS DocID 2095149

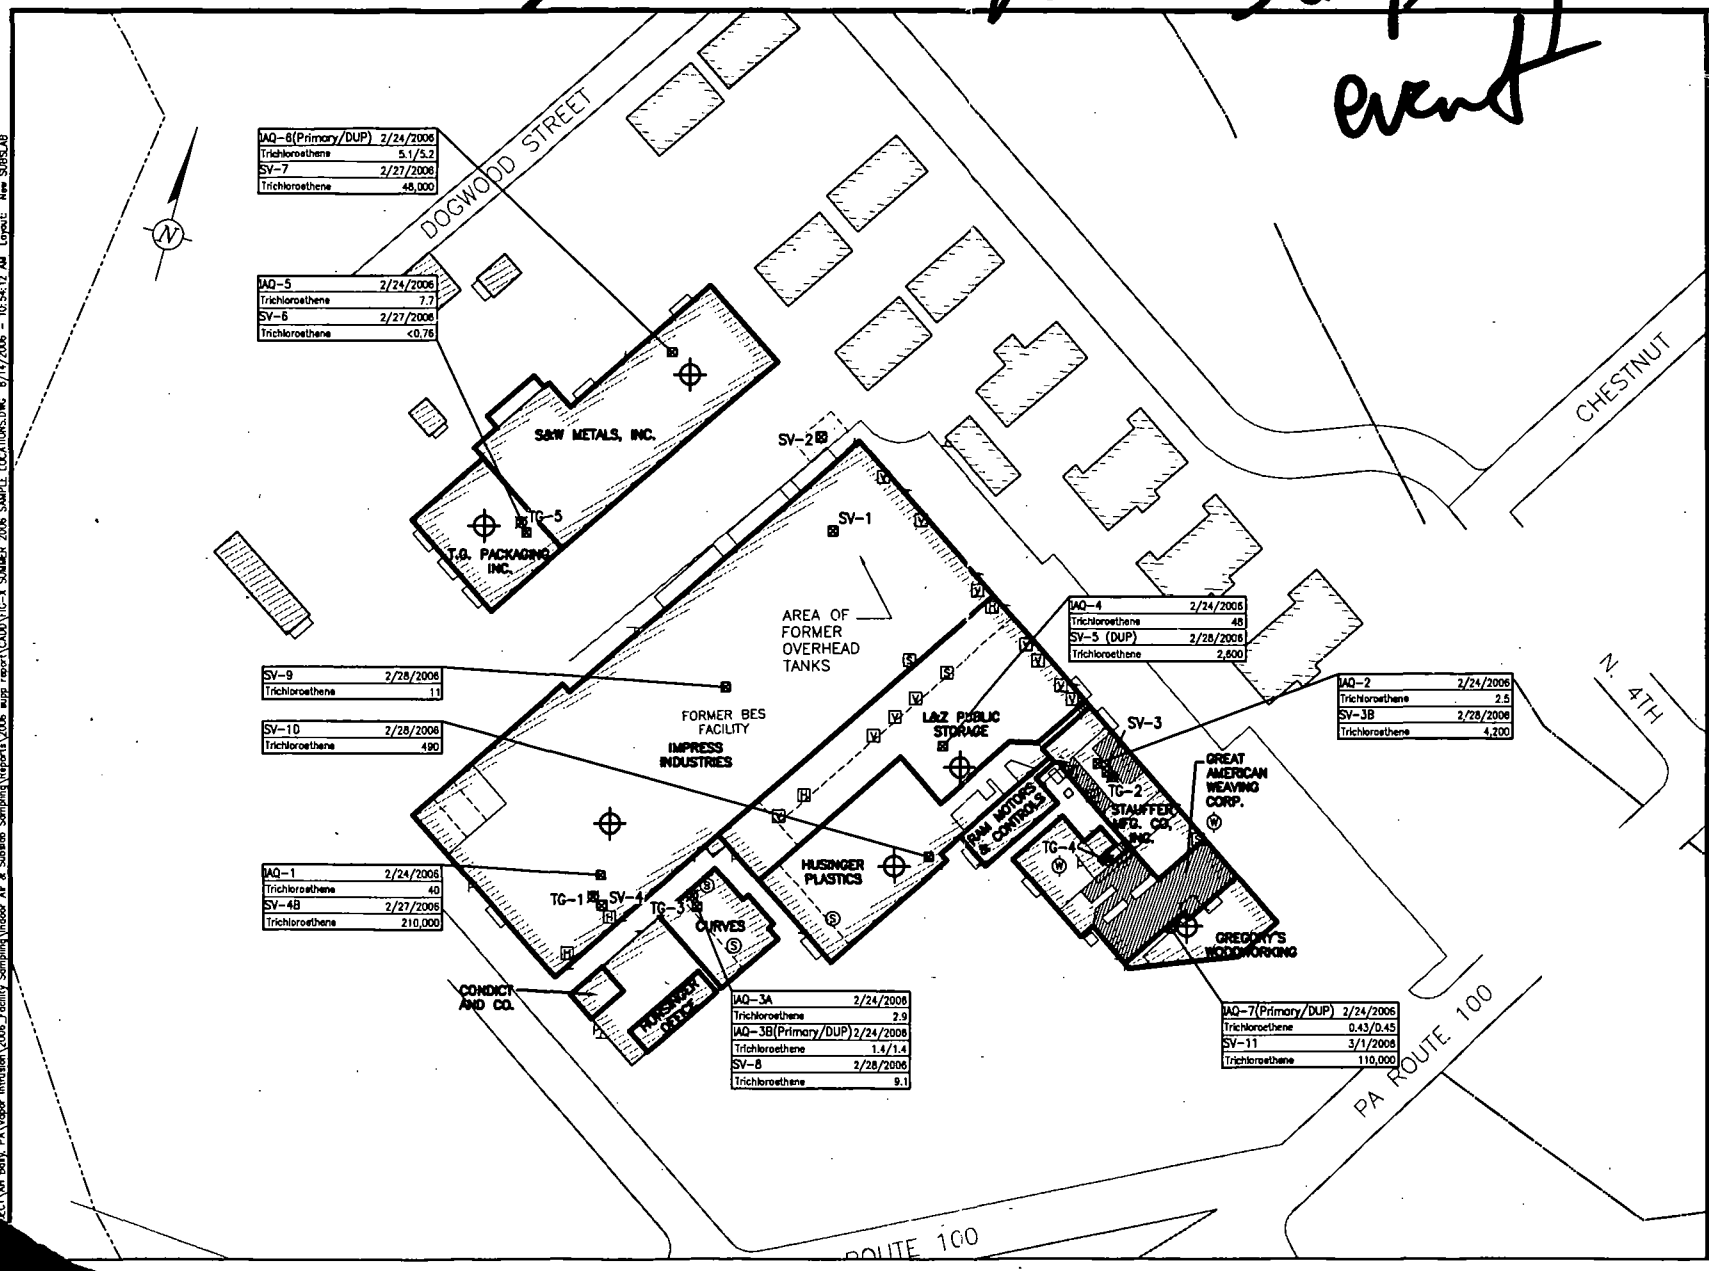

copyright © 20 06

LEGEND:

- IAQ-2 — INDOOR AIR QUALITY SAMPLING LOCATION (FEBRUARY 2006)
- SV-7 — SUBSLAB VAPOR SAMPLING LOCATION (FEBRUARY 2006)
- TG-3 — SUBSLAB VAPOR AND TRACER GAS SAMPLE LOCATION (MARCH 2005)
- SV-1 — SUBSLAB VAPOR SAMPLE LOCATION (MARCH/APRIL 2004)
- SUMMER SAMPLE LOCATIONS (SUBSLAB & INDOOR AIR)
- STREAM
- V — VENT OR VENT FAN
- H — OVERHEAD HEATING UNIT
- S — SPRINKLER LINE THROUGH FLOOR
- W — WATER LINE
- WOOD FLOOR UNDERLAIN BY CONCRETE
- STORM DRAIN
- S — SUMP

NOTE:

ALL CONCENTRATIONS IN ug/m^3

NO.	DATE	REVISION DESCRIPTION	BY	CKD

SUNBEAM PRODUCTS, INC.
BALLY GROUNDWATER SITE

BALLY BOROUGH
BERKS COUNTY, PENNSYLVANIA

FORMER BES FACILITY
SUBSLAB VAPOR AND INDOOR
SAMPLING RESULTS
(FEBRUARY 2006)

ARCADIS

8 Terry Drive
Suite 300, Newtown, Pa 18940
Tel: 267/685-1800 Fax: 267/685-1801

0 120
SCALE: 1"=120'

PROJECT MANAGER M. BEDARD	DEPARTMENT MANAGER M. BEDARD
LEAD DESIGN PROF. F. NATITUS	CHECKED F. NATITUS
DRAWN M. WASILEWSKI	DATE 3/21/06
PROJECT NUMBER NP000597.006	DRAWING NUMBER 1

ECT\AH Bally, PA\Vapor Intrusion\2006_Facility Sampling\Indoor Air & Subslab Sampling\Reports\2006 wsp report\CADD\FIG-X SUMMER 2006 SAMPLE LOCATIONS.DWG 8/14/2006 - 10:54:12 AM Layout: New SUBSLAB

AR100343