102146

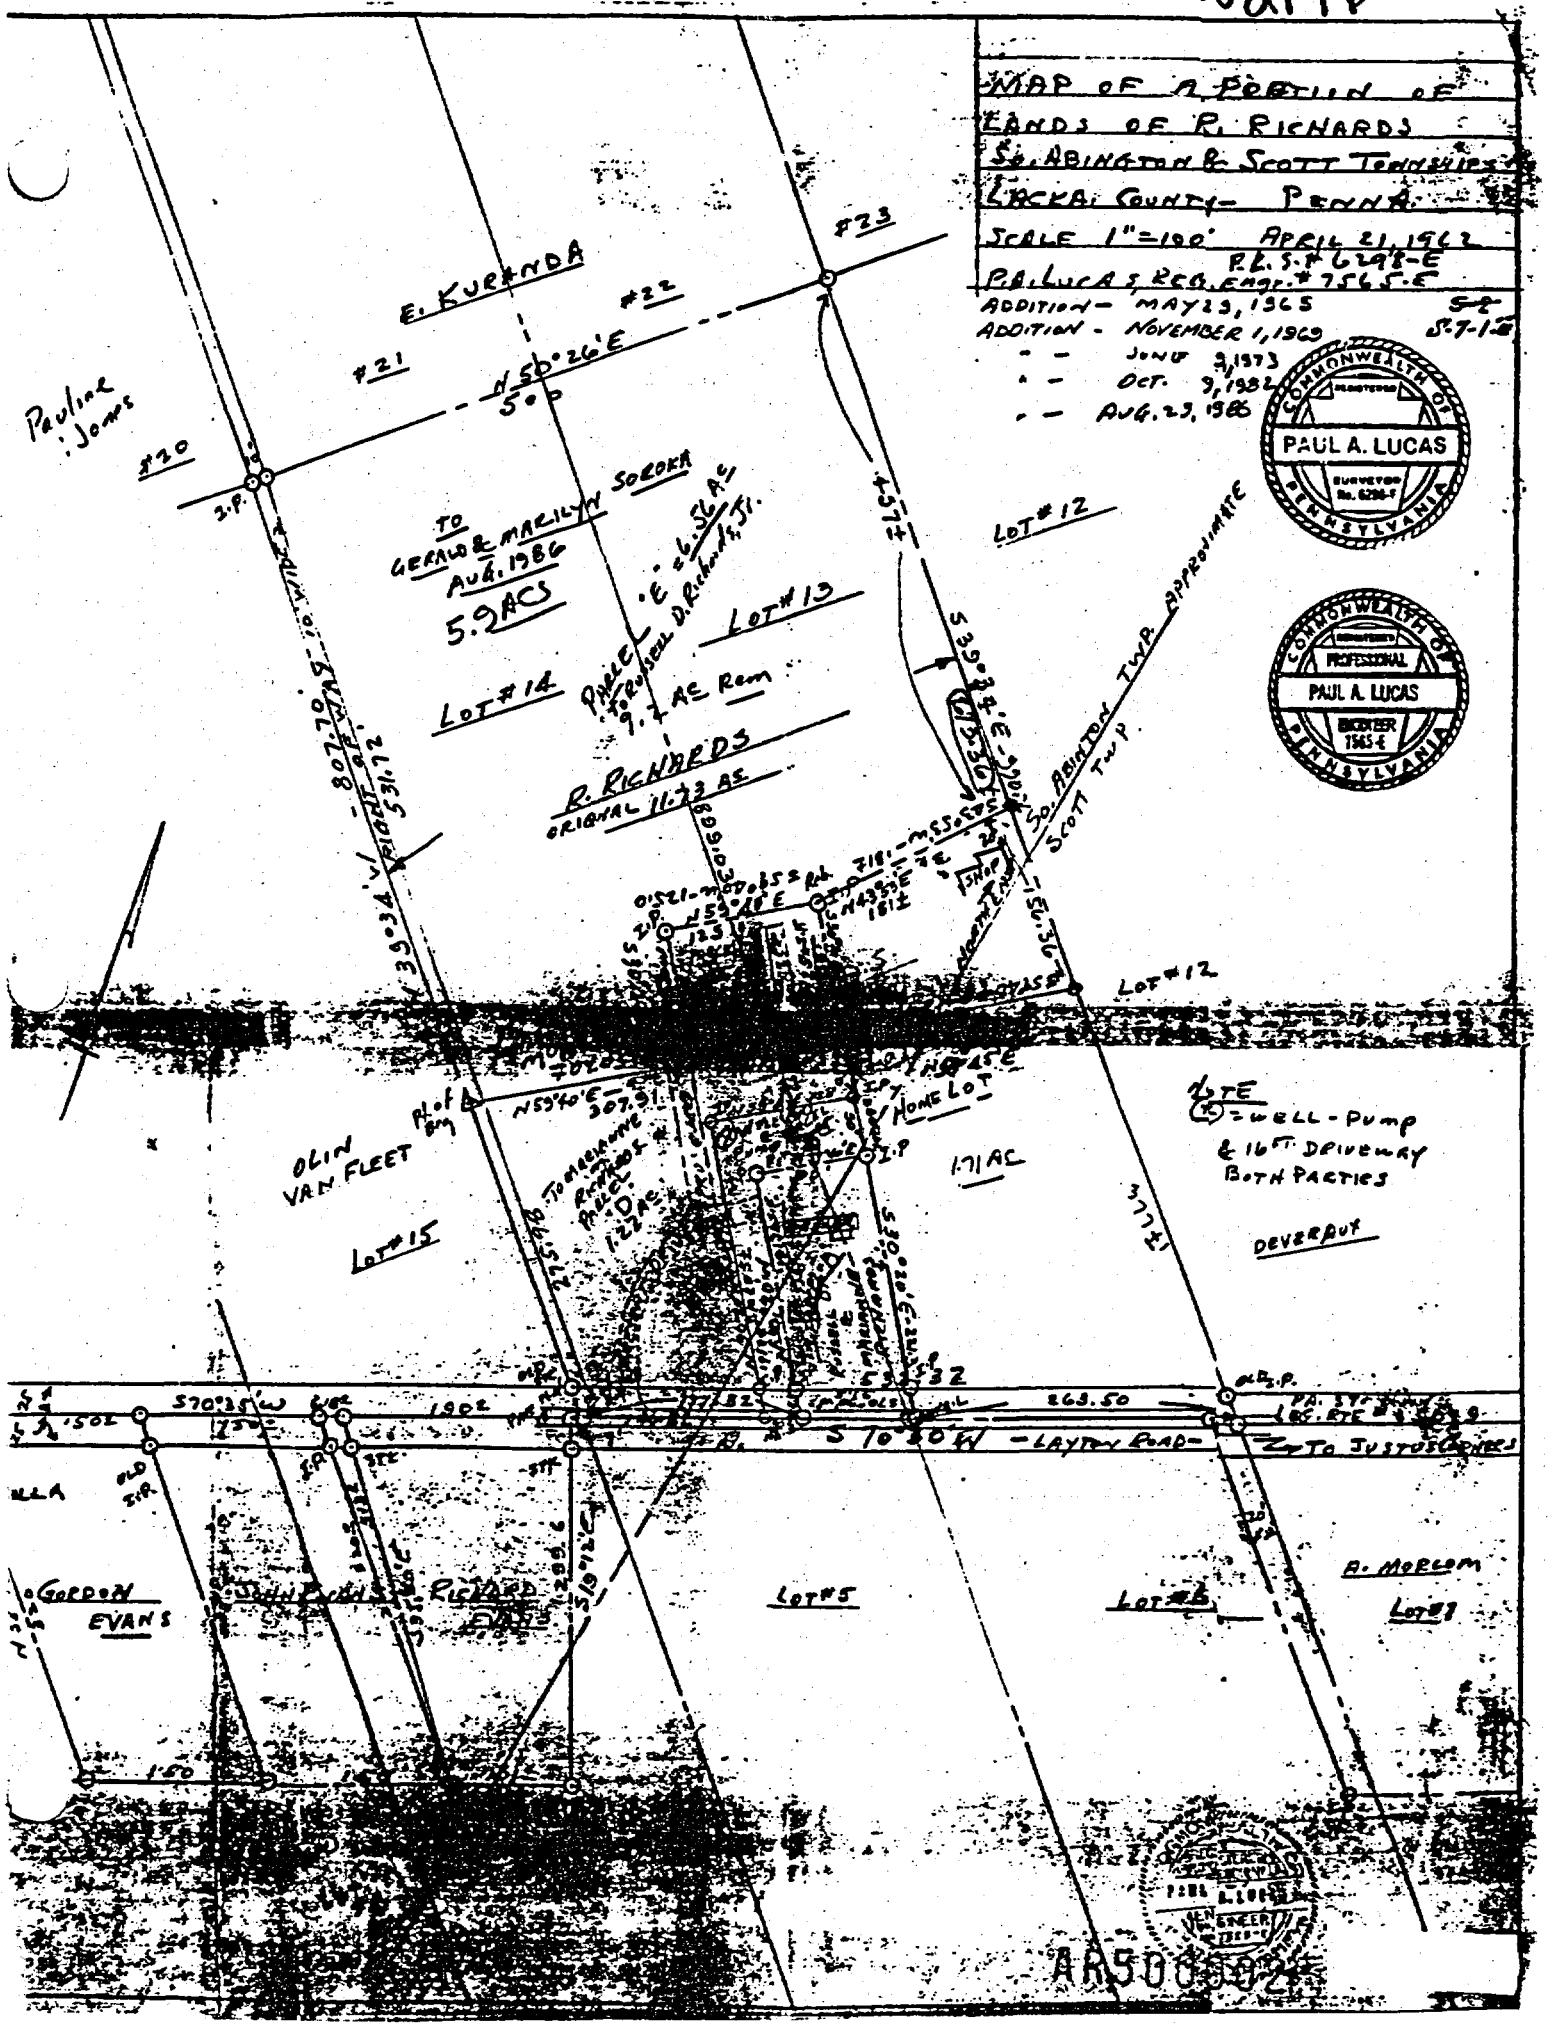
MAP OF A PORTION OF
LANDS OF R. RICHARDS
SO. ABINGTON & SCOTT TOWNSHIPS
LACKA. COUNTY - PENNA.
SCALE 1"=100' APRIL 21, 1962
P.L.S. # 6298-E
P.A. LUCAS, REG. ENGR. # 7565-E
ADDITION - MAY 23, 1965
ADDITION - NOVEMBER 1, 1969
" - JUNE 9, 1973
" - OCT. 9, 1982
" - AUG. 29, 1986
COMMONWEALTH OF PENNSYLVANIA
PAUL A. LUCAS
SURVEYOR
No. 6298-E
COMMONWEALTH OF PENNSYLVANIA
PROFESSIONAL
PAUL A. LUCAS
ENGINEER
7565-E
E. KURANDA
#20
#21
#22
#23
N 50°26'E
Pauline Jones
TO GERALD & MARILYN SOROKA
AUG. 1986
5.9 ACS
LOT #14
LOT #13
LOT #12
PARCEL "E" = 6.56 AC
TO RUSSELL D. RICHARDS, JR.
9.7 AC Rem
R. RICHARDS
ORIGINAL 11.73 AC
SO. ABINGTON TWP. APPROXIMATE
SCOTT TWP.
LOT #12
OLIN VAN FLEET
LOT #15
HOME LOT
1.71 AC
NOTE
= WELL-PUMP
& 16 FT. DRIVEWAY
BOTH PARTIES
DEVERAUX
S 70°35'W
S 70°30'W - LAYTON ROAD -
TO JUSTUS CORNERS
GORDON EVANS
JOHN EVANS
RICHARD EVANS
LOT #5
LOT #6
A. MORLOM
LOT #7
AR500002