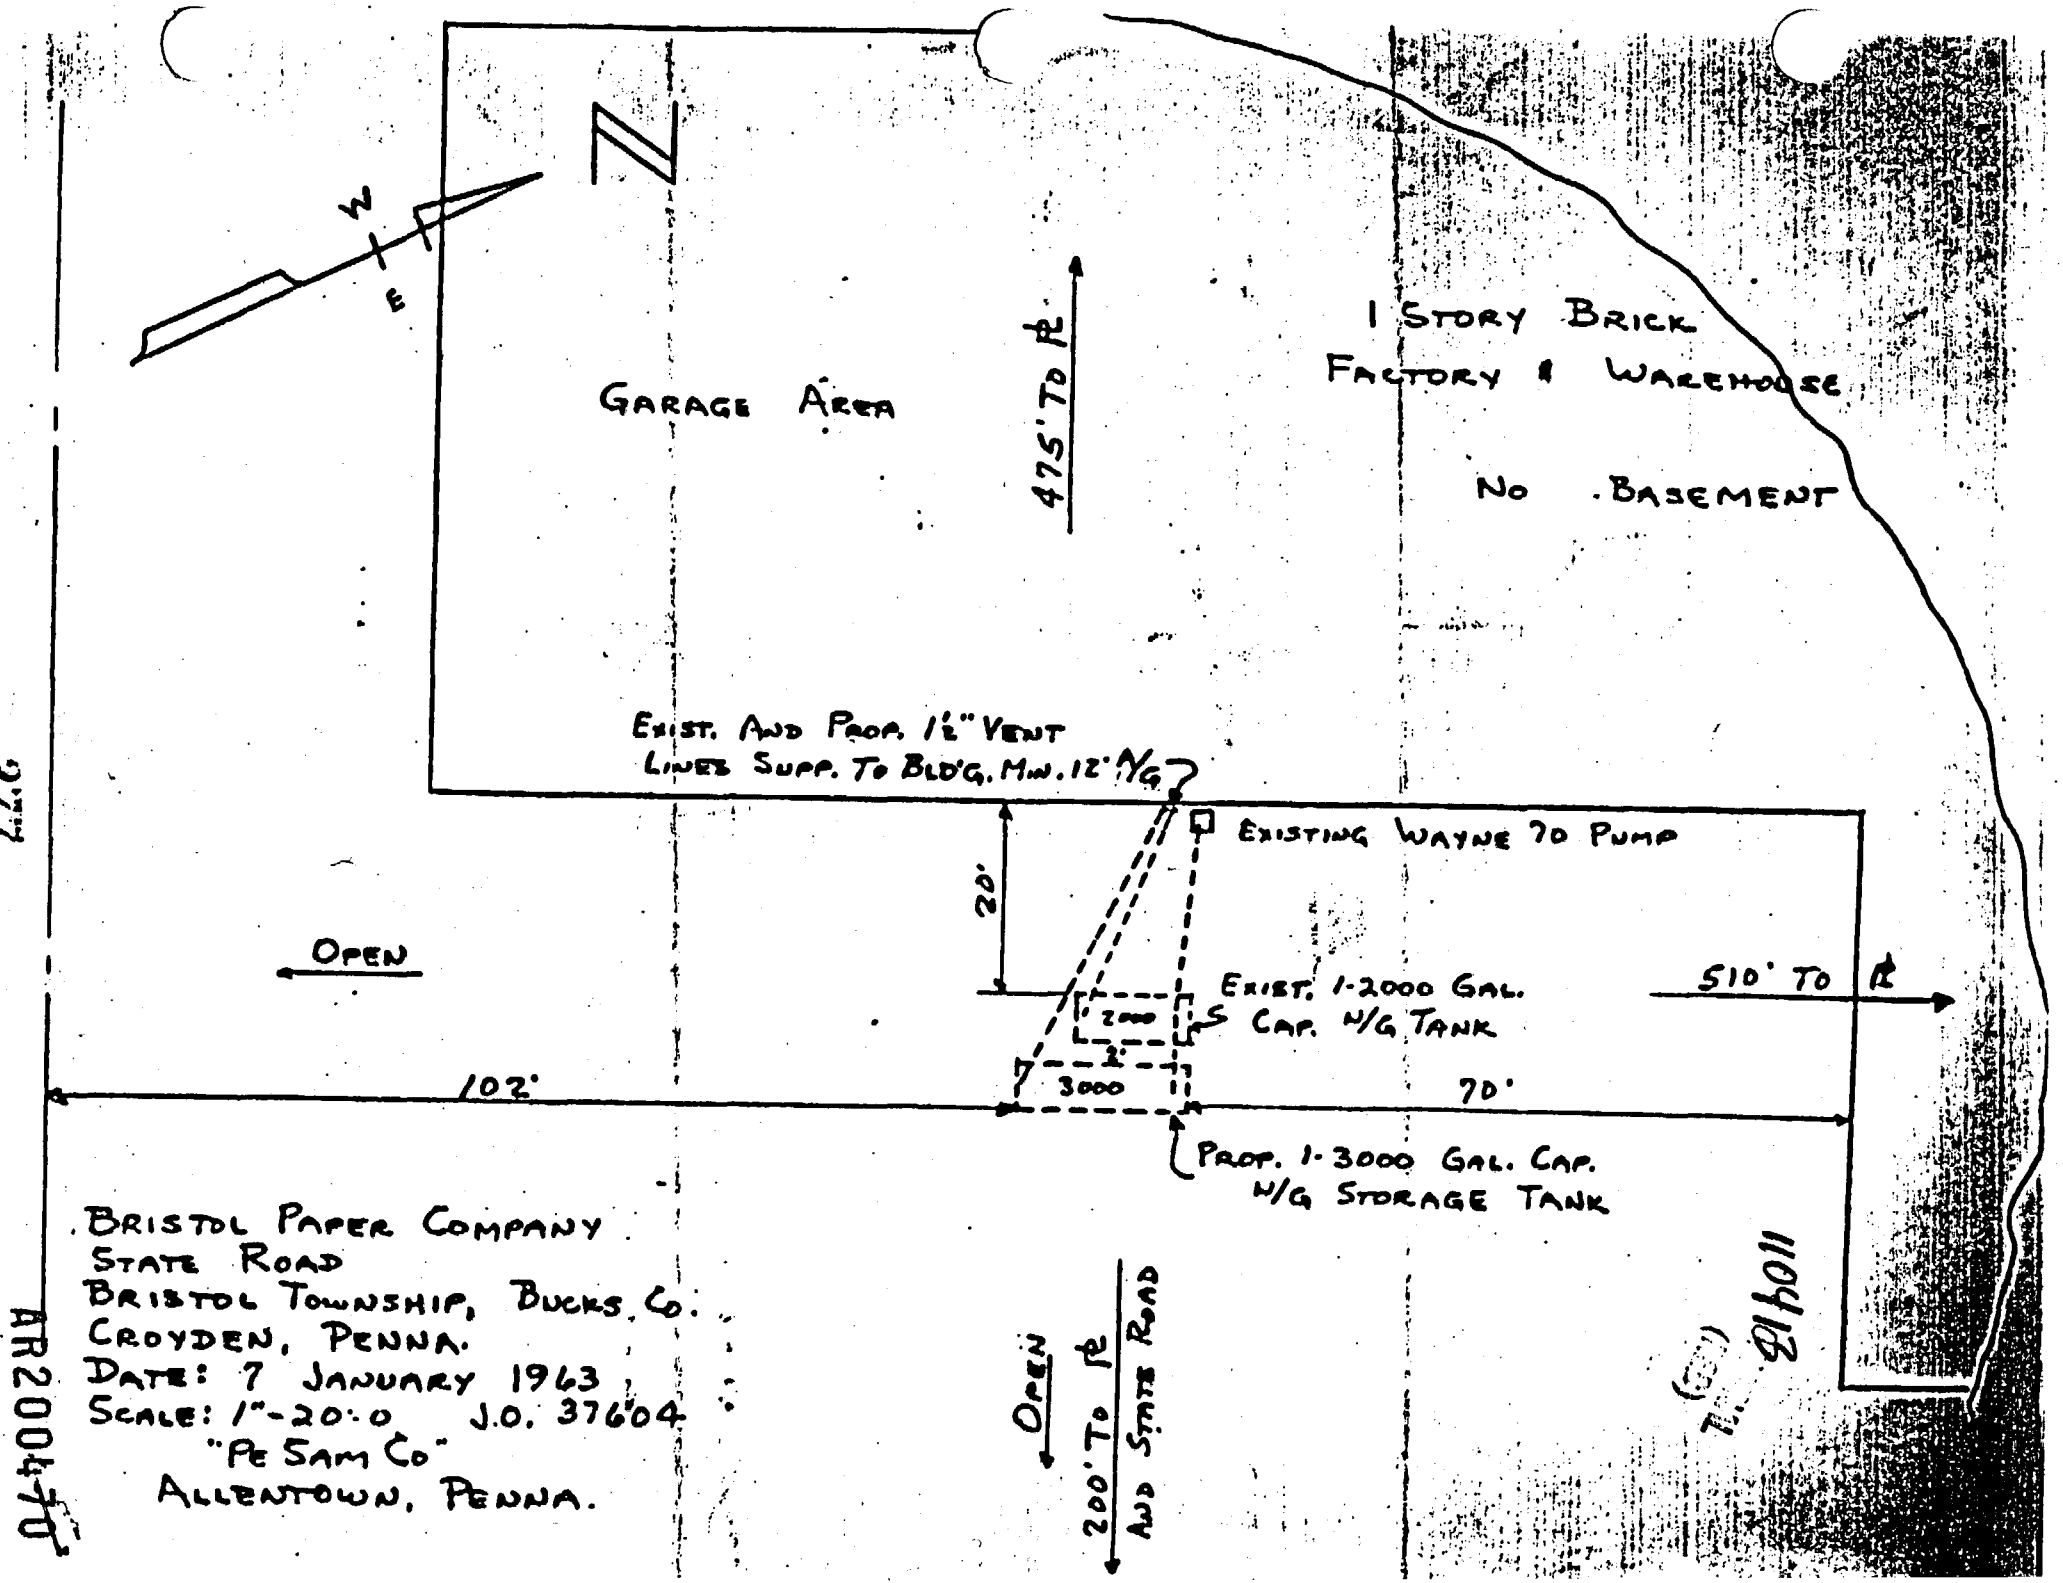
W
E
N
GARAGE AREA
475' TO ℄
1 STORY BRICK
FACTORY & WAREHOUSE
NO BASEMENT
EXIST. AND PROP. 1½" VENT
LINES SUPP. TO BLD'G. MIN. 12' A/G
EXISTING WAYNE 70 PUMP
20'
OPEN
EXIST. 1-2000 GAL.
CAP. N/G TANK
2000
2'
3000
510' TO ℄
102'
70'
PROP. 1-3000 GAL. CAP.
N/G STORAGE TANK
OPEN
200' TO ℄
AND STATE ROAD
BRISTOL PAPER COMPANY
STATE ROAD
BRISTOL TOWNSHIP, BUCKS CO.
CROYDEN, PENNA.
DATE: 7 JANUARY 1963
SCALE: 1"-20'-0 J.O. 37604
"PE SAM CO"
ALLENTOWN, PENNA.

AR200470